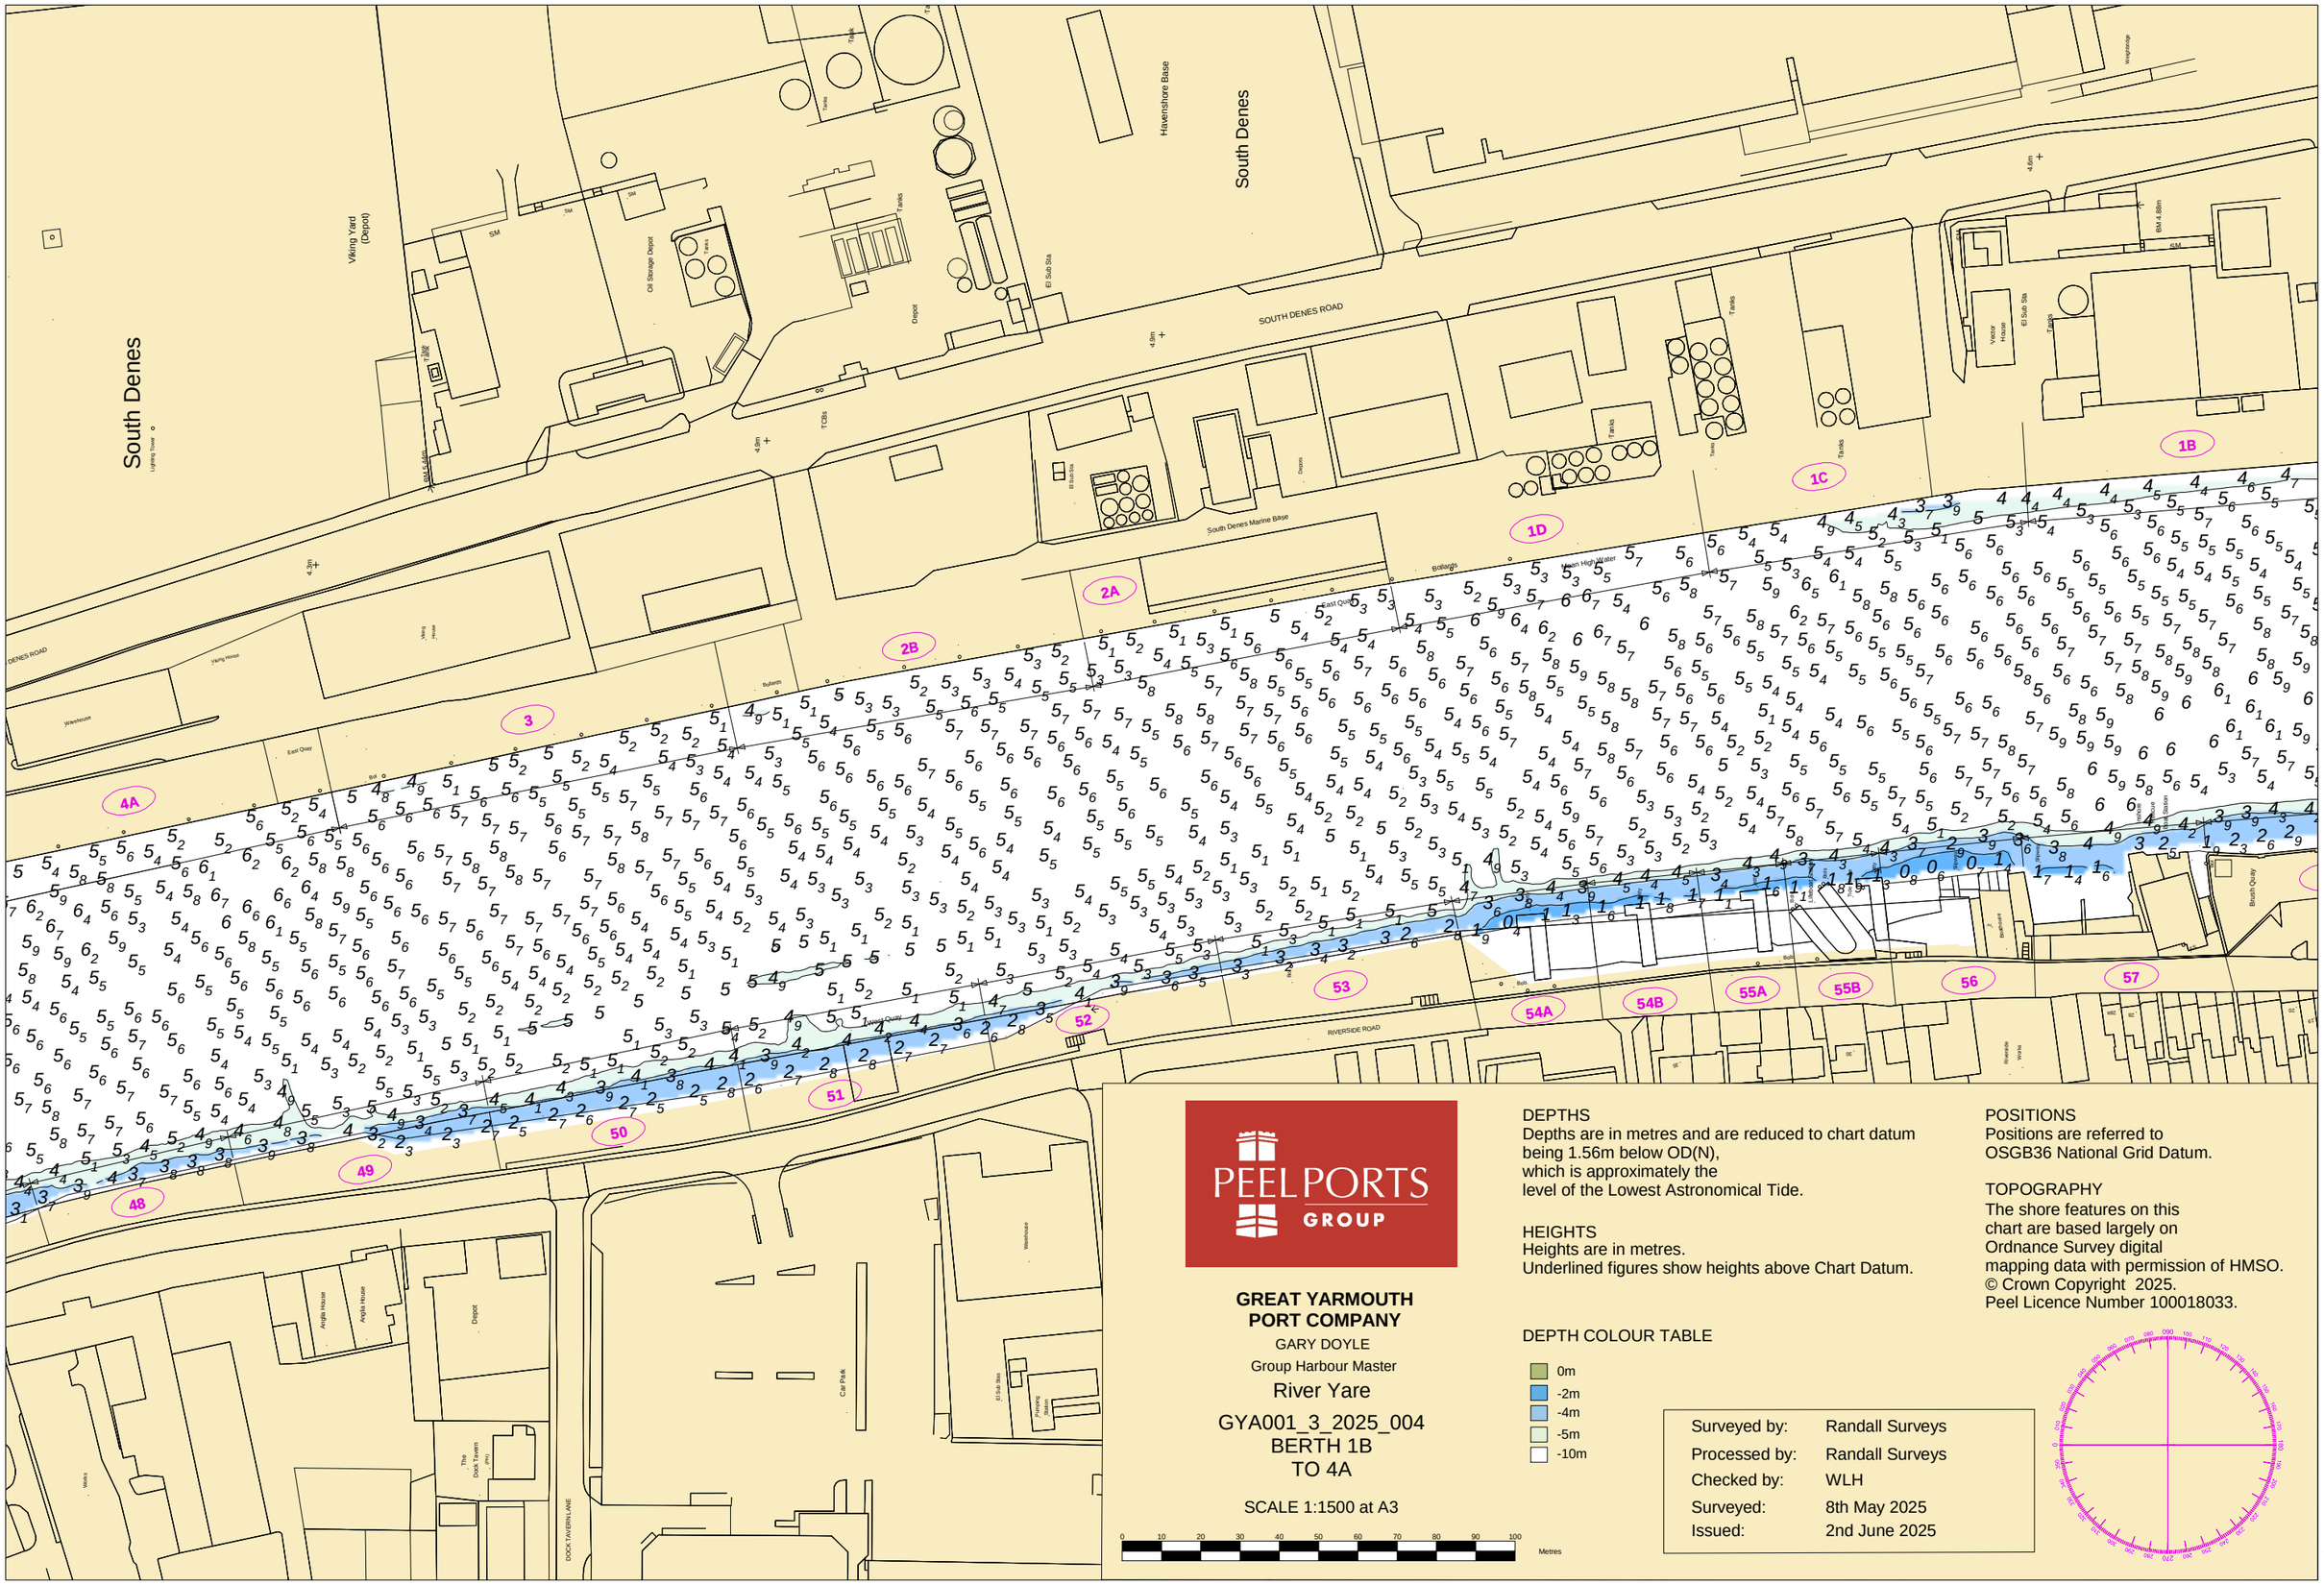
South Denes
Viking Yard (Depot)
Oil Storage Depot
Tanks
Depot
El Sub Sta
Havenshore Base
South Denes
SOUTH DENES ROAD
TCBs
South Denes Marine Base
Bollards
Tanks
Tanks
Tanks
Victor House
El Sub Sta
Weighbridge
SM
4.6m
BM 4.88m
4.9m
4.3m
BM 5.44m
Lighting Tower
Viking House
Warehouse
DENES ROAD
East Quay
Bollards
Bollards
Bollards