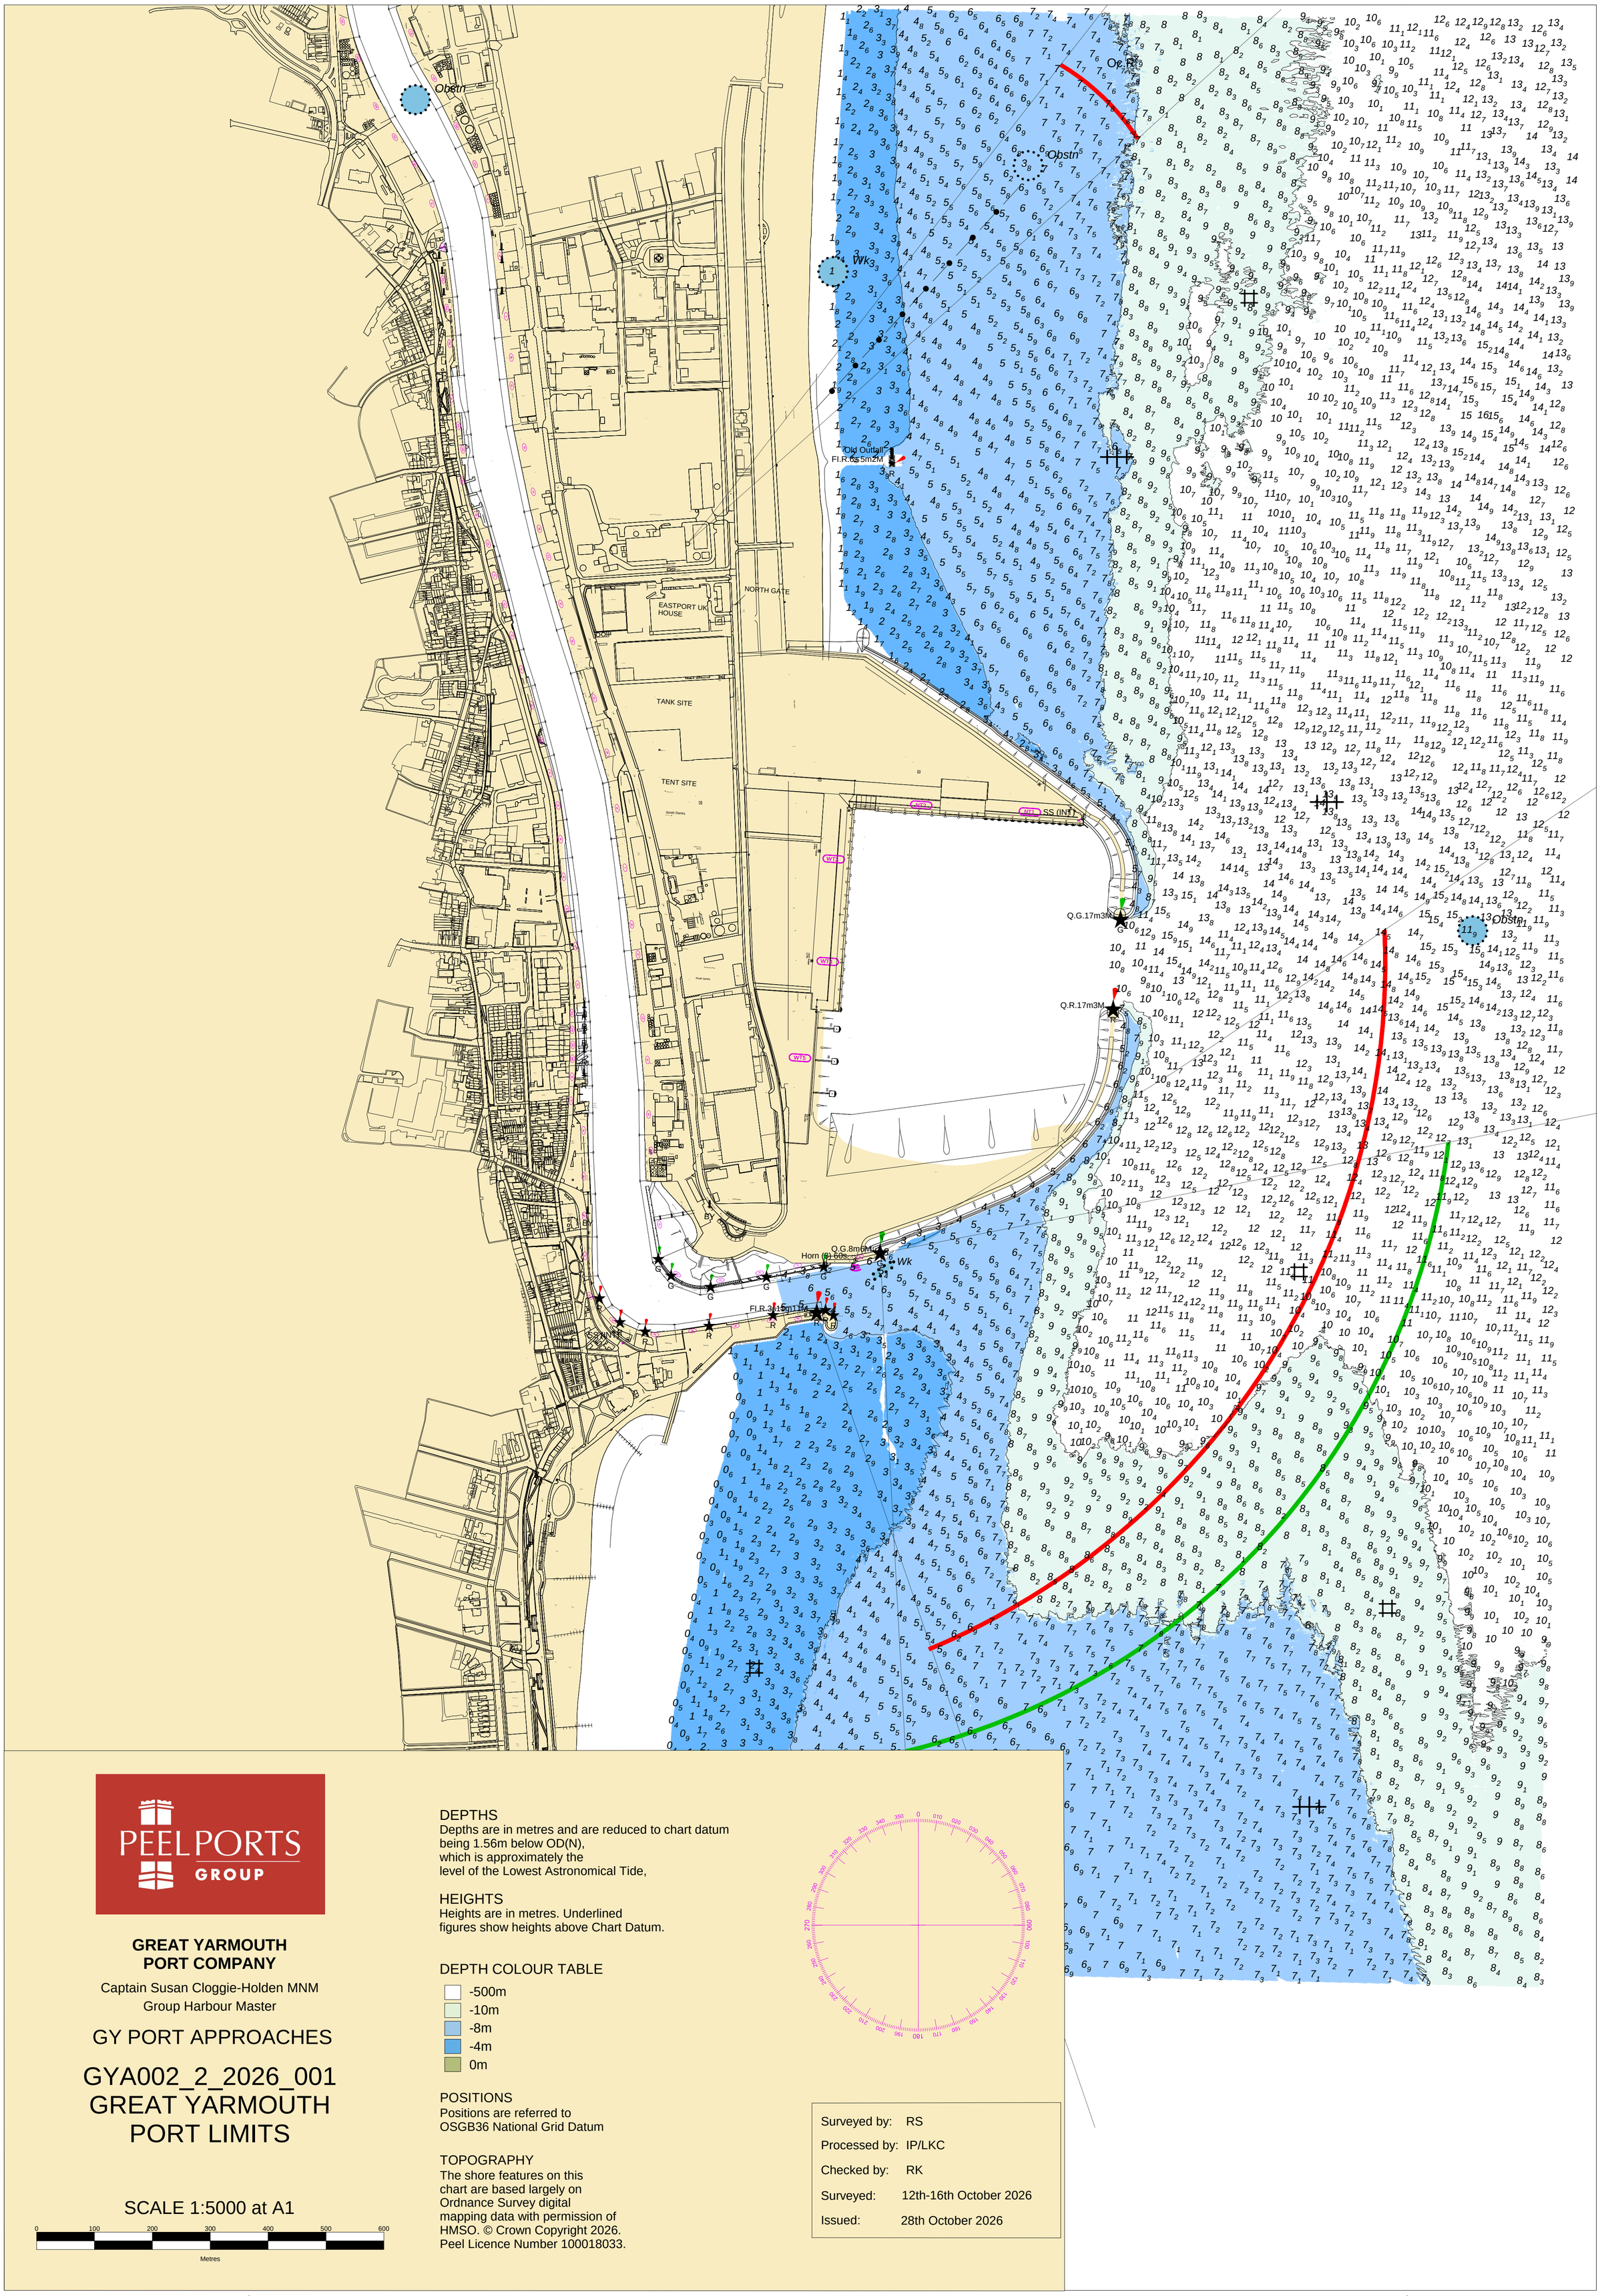

Obstn
Obstn
Obstn
Wk
Wk
Old Outfall
Fl.R.6s5m2M
EASTPORT UK HOUSE
NORTH GATE
TANK SITE
TENT SITE
SS (INT)
Q.G.17m3M
Q.R.17m3M
Q.G.8m6M
Horn (2) 60s
Fl.R.3s5m1M
Obstn
Obstn
Obstn